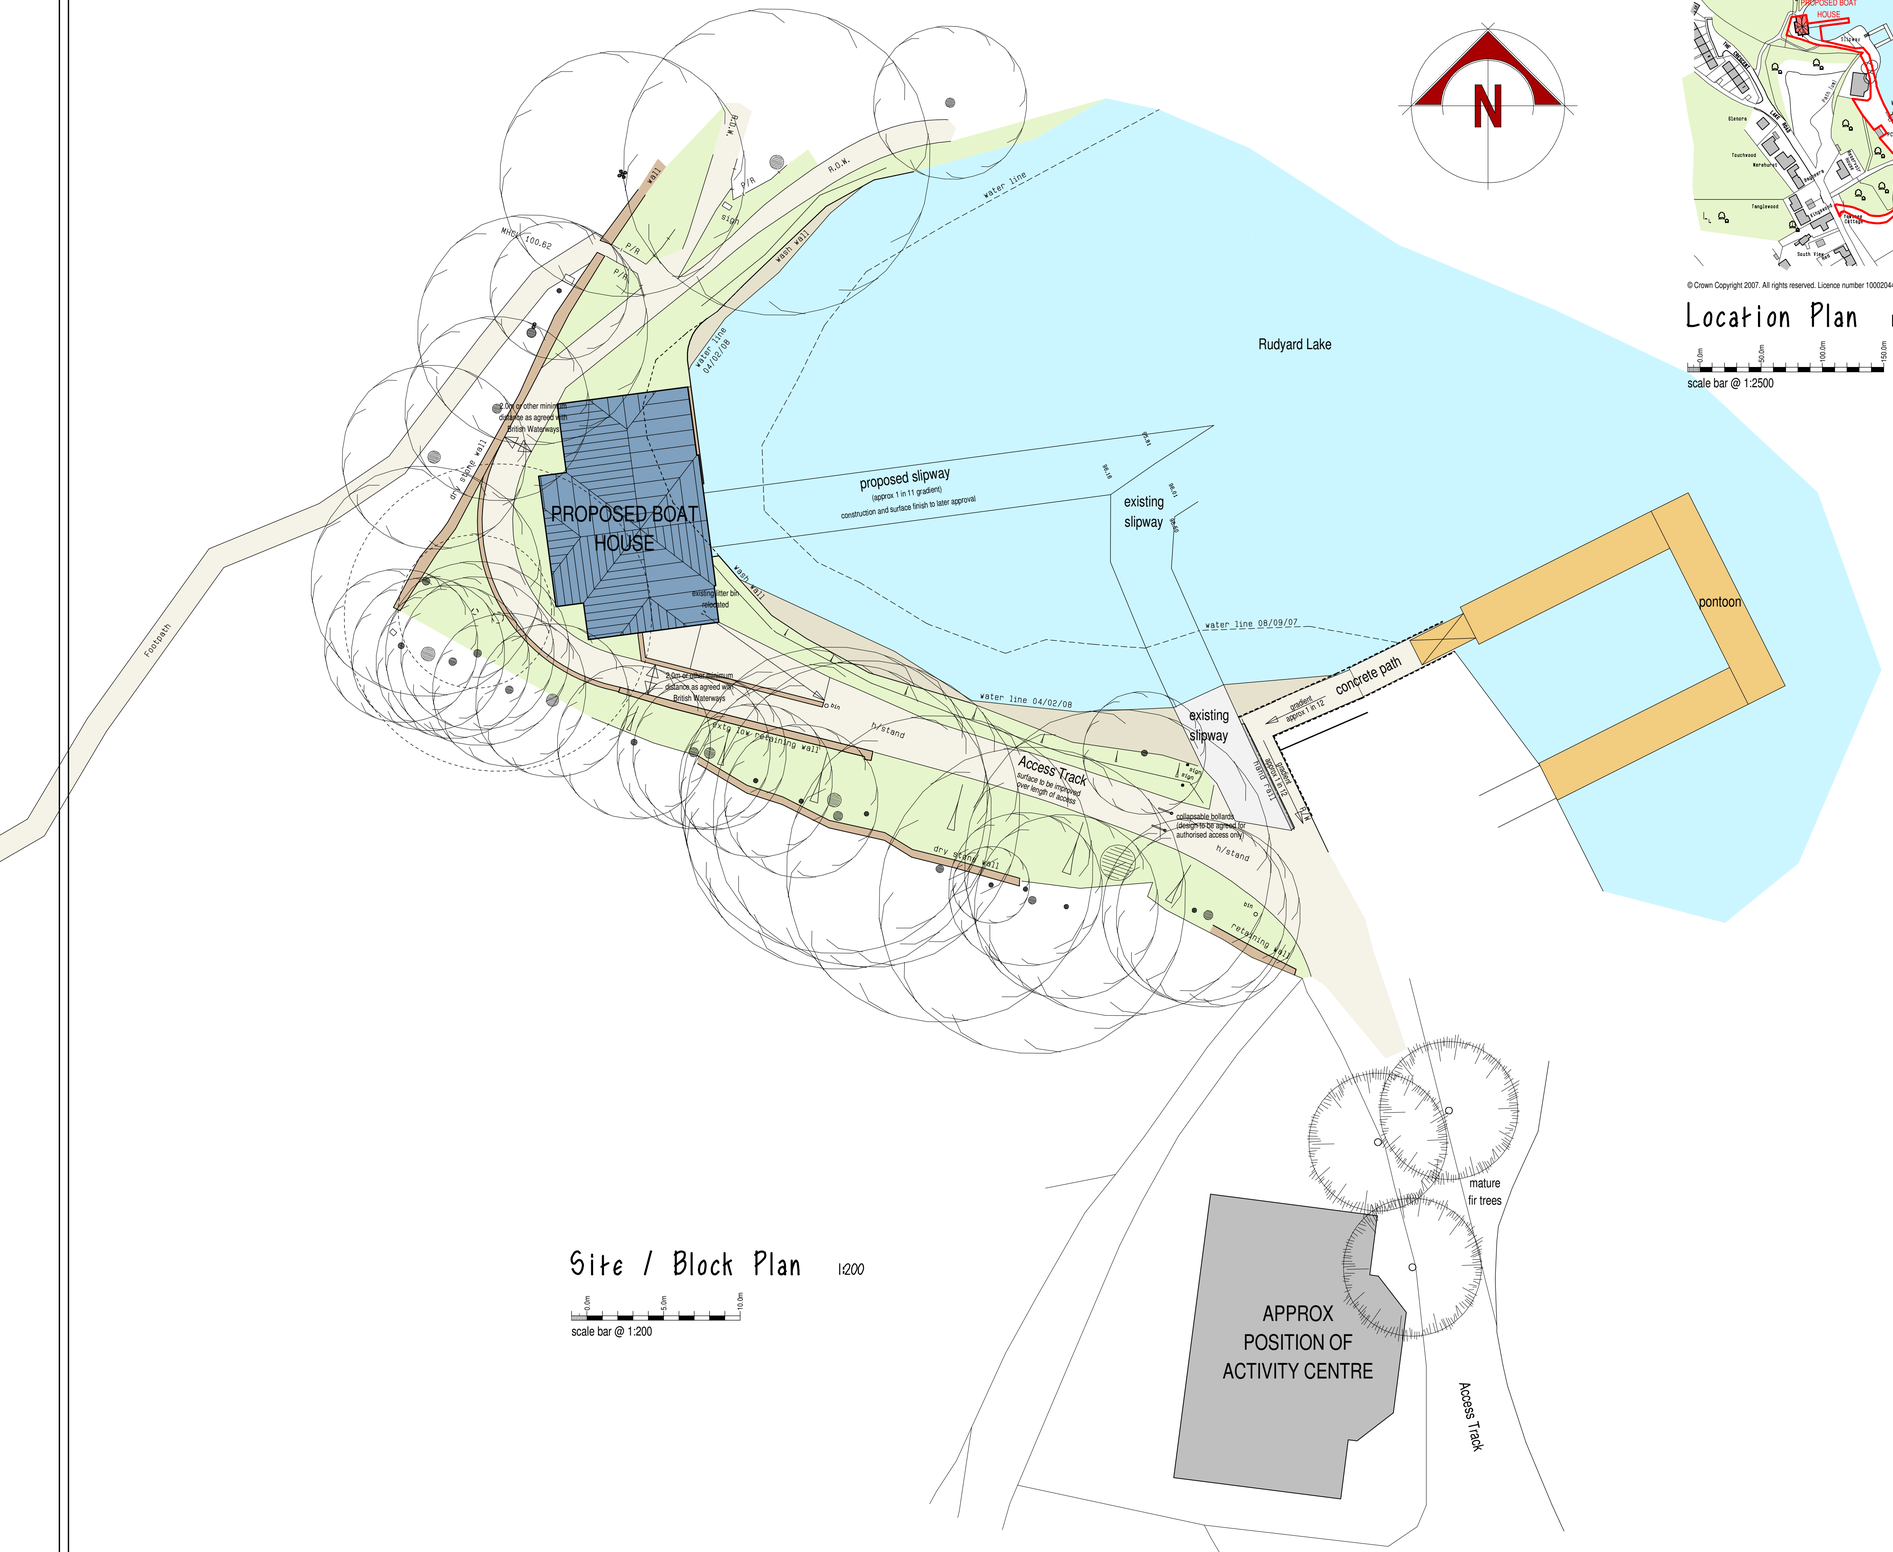

Site / Block Plan 1:200

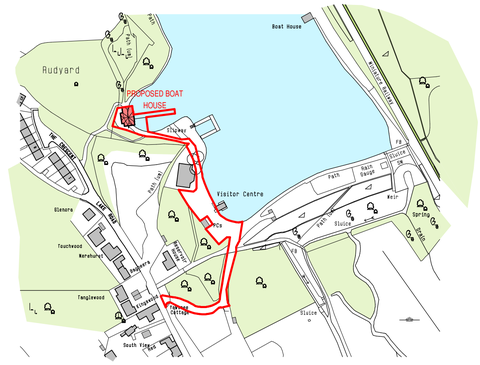

© Crown Copyright 2007. All rights reserved. Licence number 100020449

Location Plan 1:2500

scale bar @ 1:2500

Rudyard Sailability
Rudyard Lake Ltd
British Waterways

PROPOSED REPLACEMENT BOAT HOUSE AND AMENITY FACILITIES,
RUDYARD LAKE
NR LEEK, STAFFS.
PLANNING PROPOSAL
SITE and LOCATION PLANS

Date	Sheet	Scale
FEBRUARY 2010	A1	1:200 + 1:2500
Drg. No.	Rev.	Drawn
2007-1494-12	F	RG

A - 02/03/2010 - BUILDING ROTATED AND RECONFIGURED
B - 08/03/2010 - BUILDING ROTATED AND RECONFIGURED
C - 09/03/2010 - BUILDING REPOSITIONED TO SUIT NEW RAMP LOCATION WITHIN BUILDING
D - 16/03/2010 - BUILDING REPOSITIONED AS AGREED WITH CLIENT
E - 23/03/2010 - ROOF PLAN UPDATED TO CORRESPOND TO PROPOSED BUILDING
F - 14/05/2010 - CLIENT NAME UPDATED / RED EDGE ADDED / ROOF PLAN REVISED

SAMMONS Architectural LIMITED
Chartered Institute of Architectural Technologists
10 Cawdry Buildings, Fountain Street, Leek. ST13 6JP
Telephone + Fax 01538 386002
E-mail: sammonsltd@aol.com

This drawing is copyright. Do not scale.
All dimensions must be checked prior to commencement.